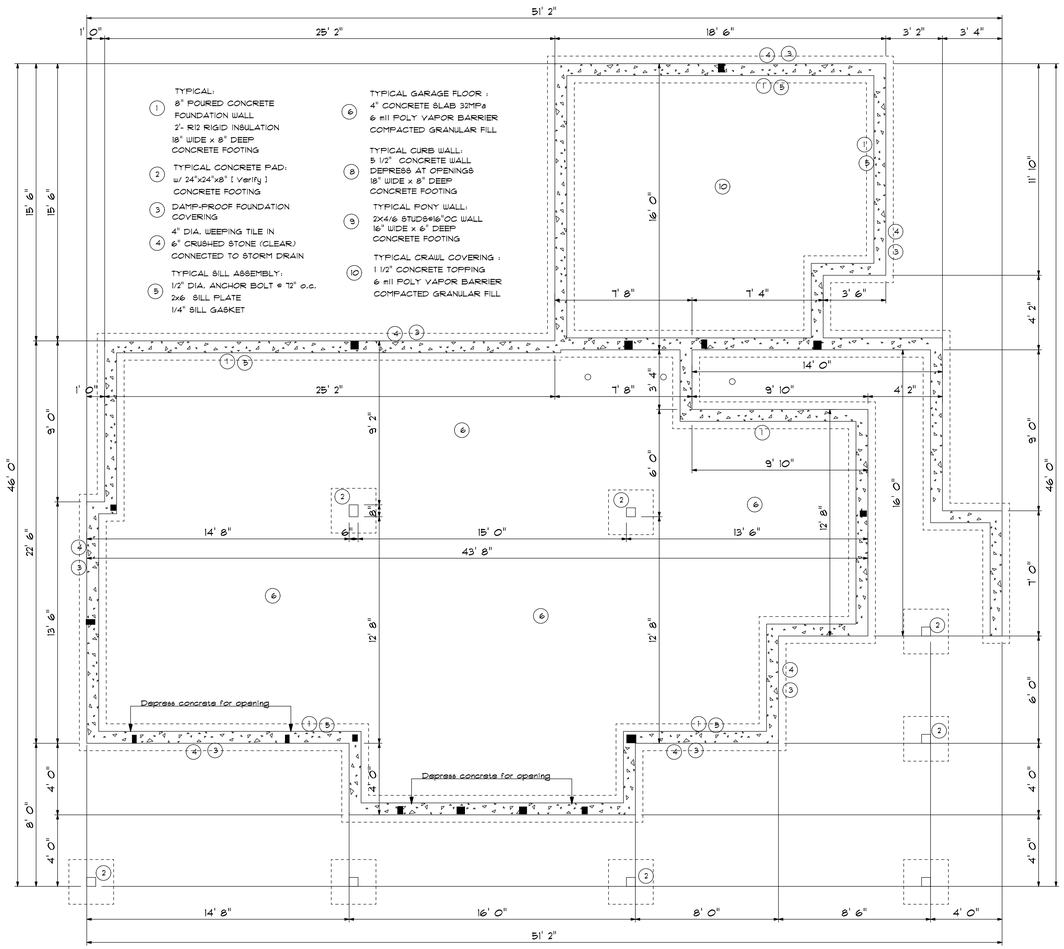

FOUNDATION PLAN

Slab on Grade / Crawl

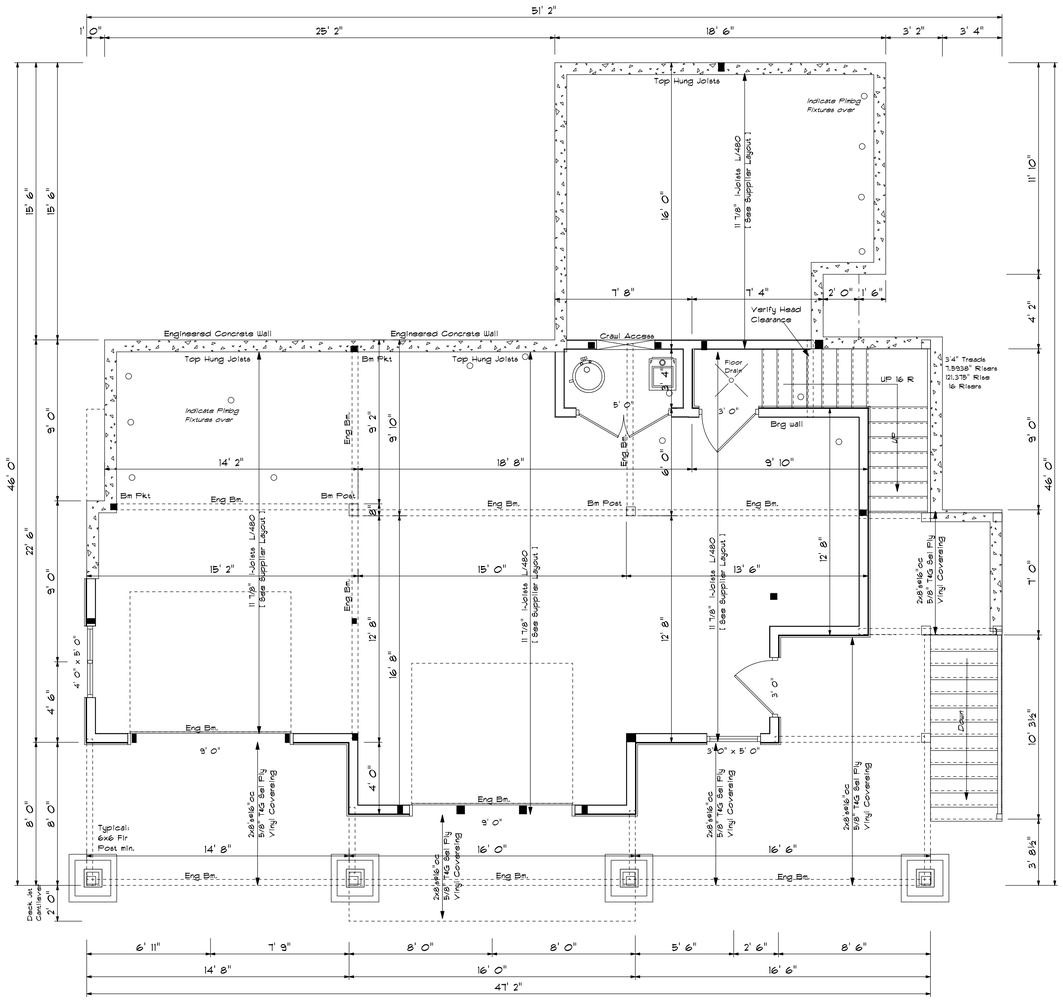

GARAGE PLAN

9' 0 3/4" Ceilings

Garage : 893.7 SqFt
Crawl Space : 254.6 SqFt

PAGE NO.	2
DATE : Feb.03.2009	Plan No. : K2 - 1198
SCALE : 1/4" = 1'0"	
DRAWN BY : DS	

Plans have been drawn by Sea Swan Ent. It is the sole responsibility of the Builder / Contractor to verify all dimensions,details,quantities etc. and meet all municipal and National Building Codes.

Drawing is the sole property of Sea Swan Ent. and may not be reproduced without authorization 1-250-756-4233

Client: Gary & Craig Casavant
c/o Gallant Homes Ltd.
Sproat Lake, BC